
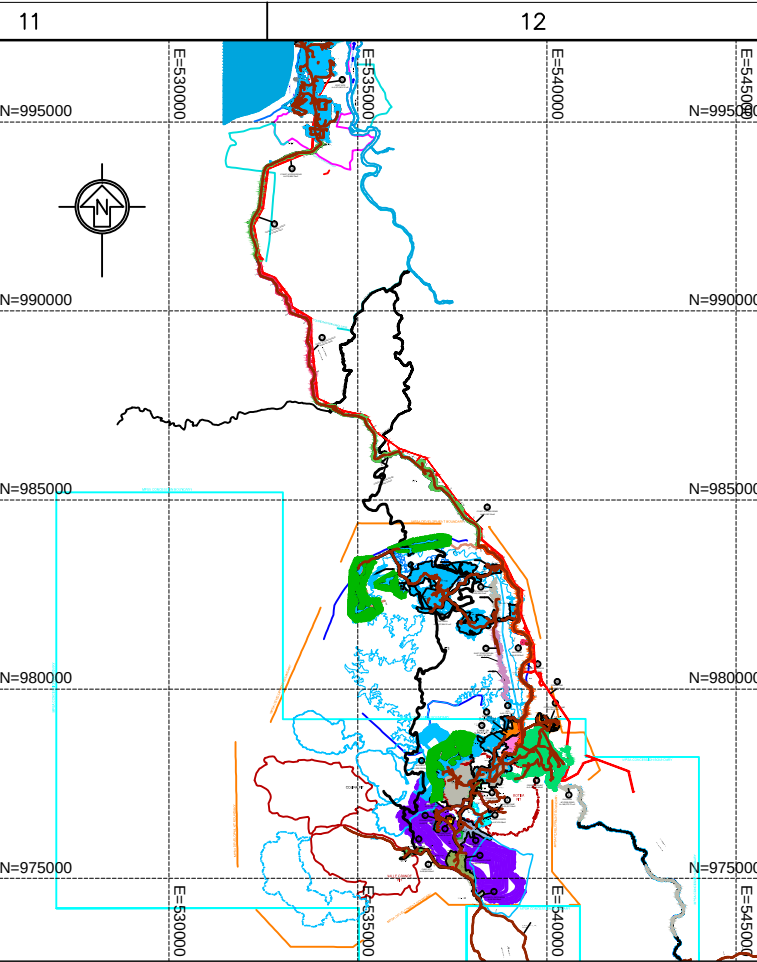


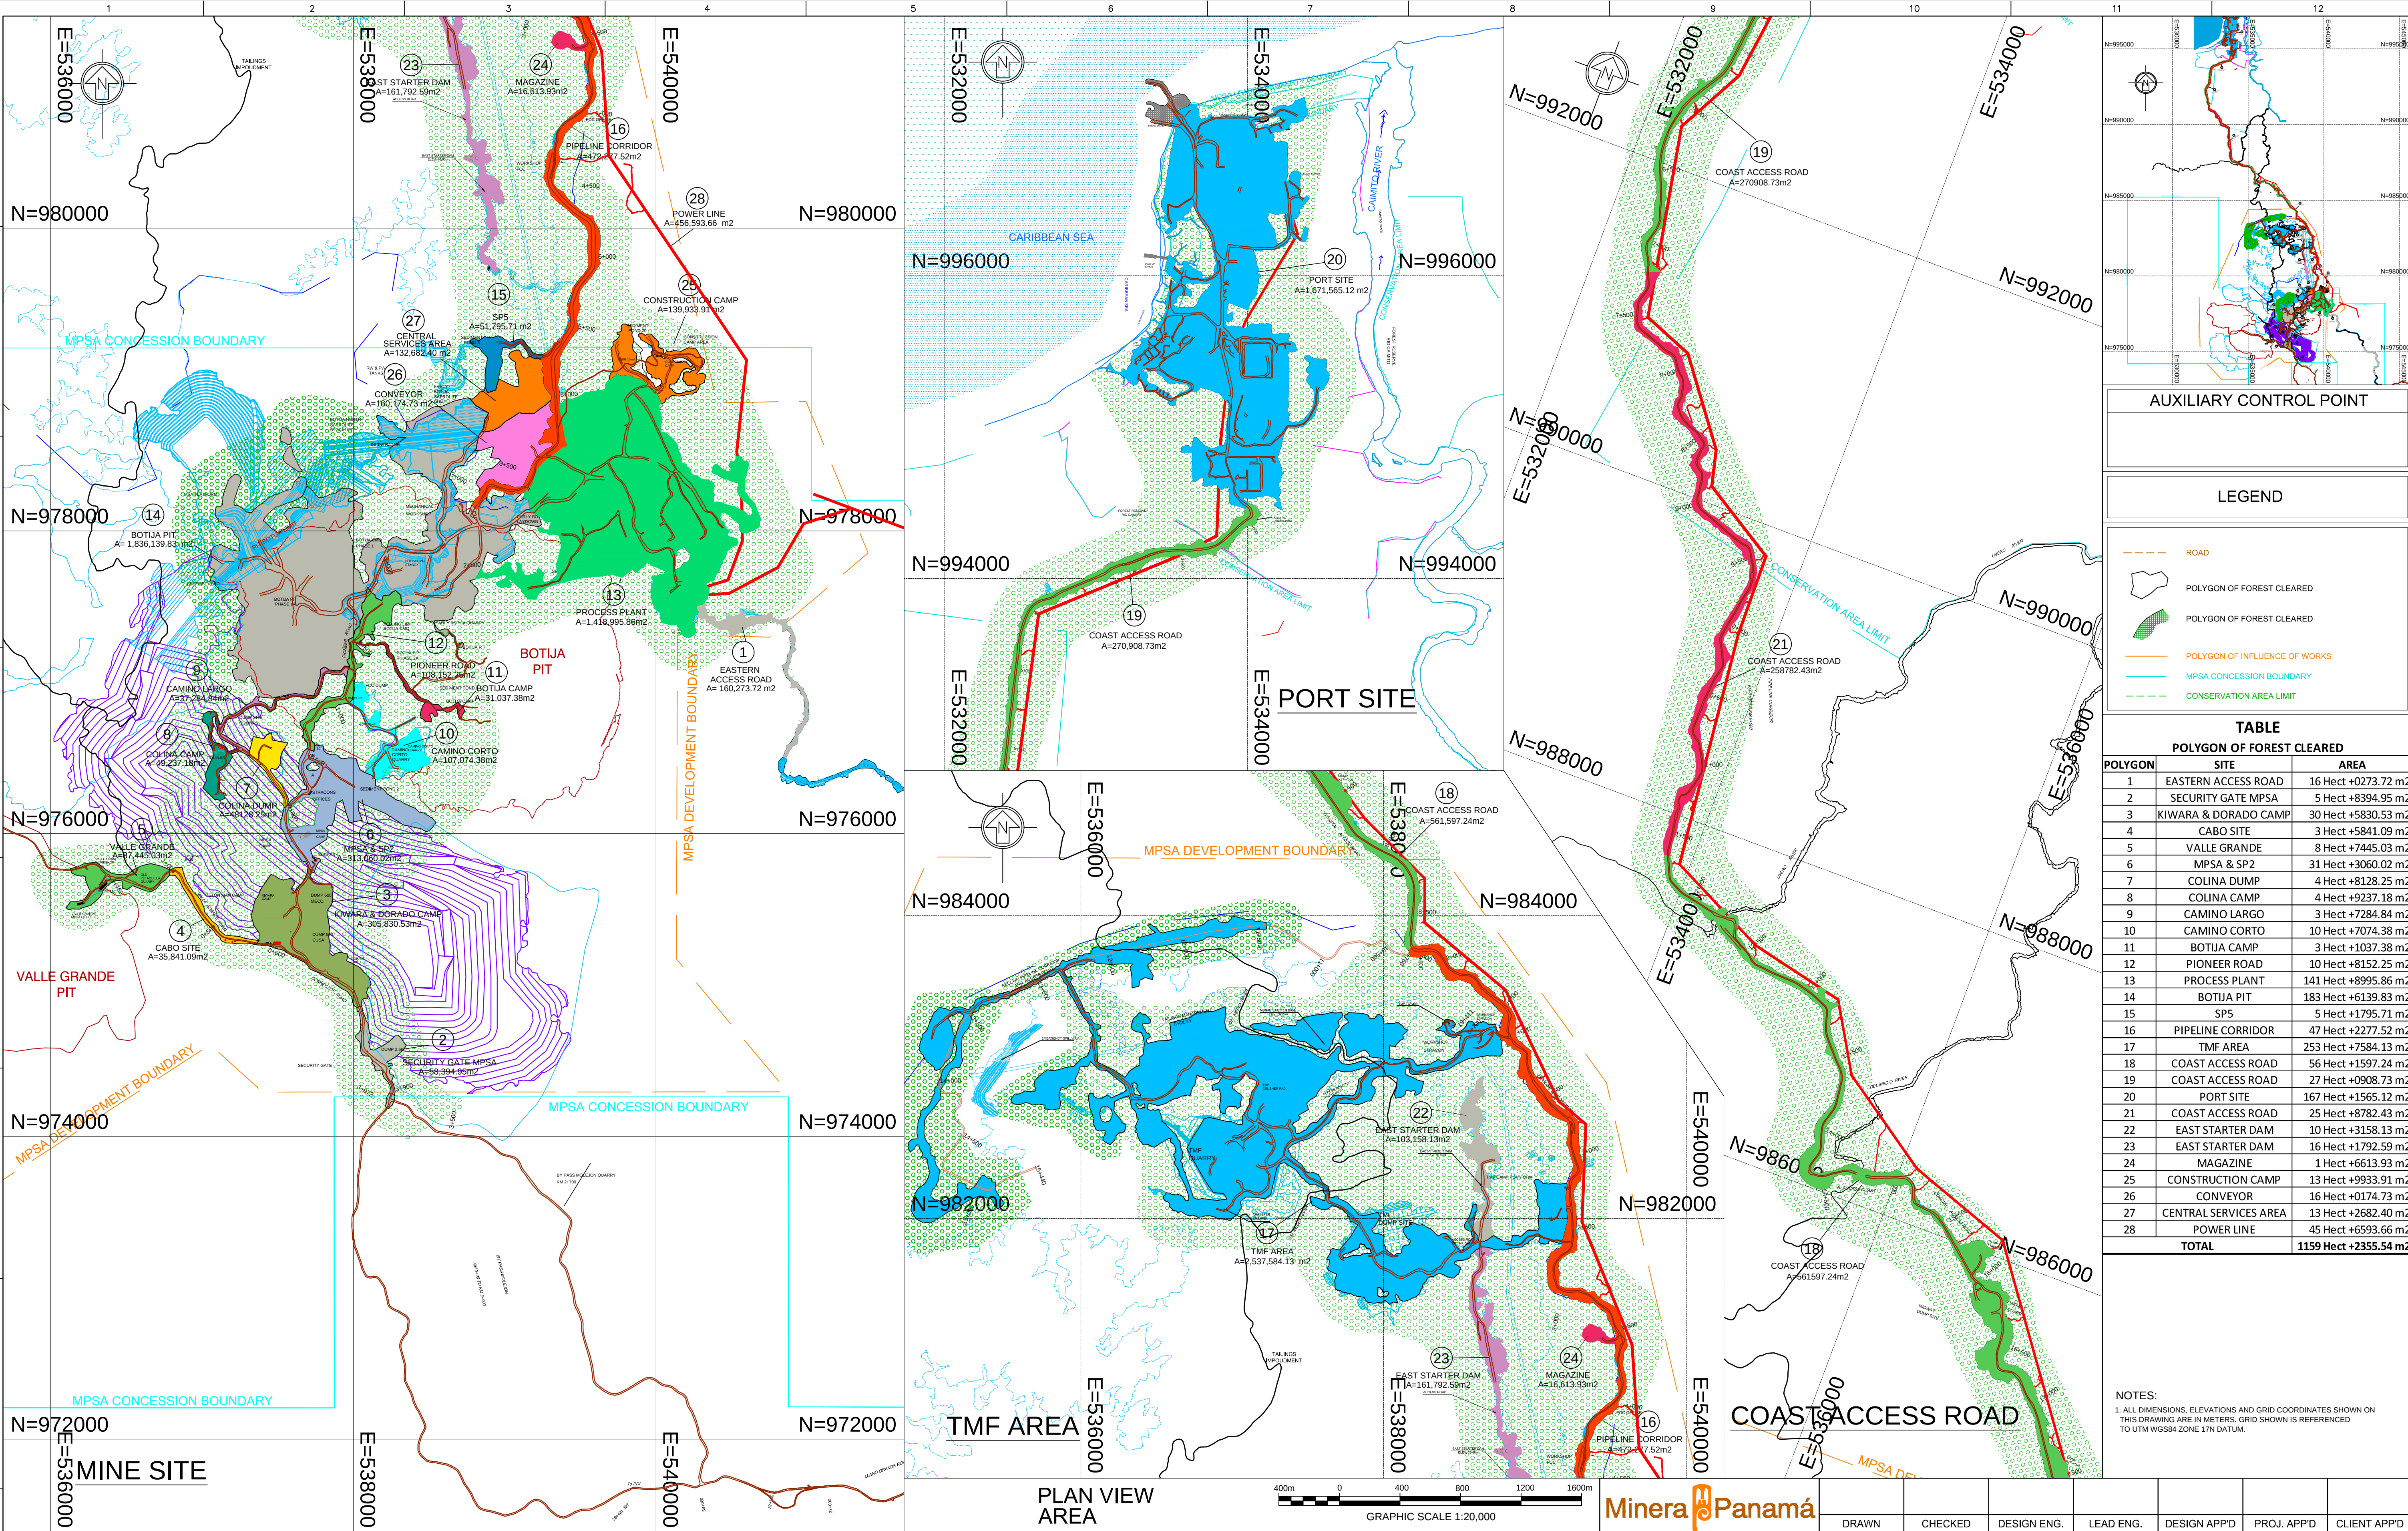

AUXILIARY CONTROL POINT

LEGEND

- ROAD
- POLYGON OF FOREST CLEARED
- POLYGON OF FOREST CLEARED
- POLYGON OF INFLUENCE OF WORKS
- MPESA CONCESSION BOUNDARY
- CONSERVATION AREA LIMIT

TABLE		
POLYGON OF FOREST CLEARED		
POLYGON	SITE	AREA
1	EASTERN ACCESS ROAD	16 Hect +0273.72 m2
2	SECURITY GATE MPESA	5 Hect +8394.95 m2
3	KIWARA & DORADO CAMP	30 Hect +5830.53 m2
4	CABO SITE	3 Hect +5841.09 m2
5	VALLE GRANDE	8 Hect +7445.03 m2
6	MPESA & SP2	31 Hect +3060.02 m2
7	COLINA DUMP	4 Hect +8128.25 m2
8	COLINA CAMP	4 Hect +9237.18 m2
9	CAMINO LARGO	3 Hect +7284.84 m2
10	CAMINO CORTO	10 Hect +7074.38 m2
11	BOTIJA CAMP	3 Hect +1037.38 m2
12	PIONEER ROAD	10 Hect +8152.25 m2
13	PROCESS PLANT	141 Hect +8995.86 m2
14	BOTIJA PIT	183 Hect +6139.83 m2
15	SP5	5 Hect +1795.71 m2
16	PIPELINE CORRIDOR	47 Hect +2277.52 m2
17	TMF AREA	253 Hect +7584.13 m2
18	COAST ACCESS ROAD	56 Hect +1597.24 m2
19	COAST ACCESS ROAD	27 Hect +0908.73 m2
20	PORT SITE	167 Hect +1565.12 m2
21	COAST ACCESS ROAD	25 Hect +8782.43 m2
22	EAST STARTER DAM	10 Hect +3158.13 m2
23	EAST STARTER DAM	16 Hect +1792.59 m2
24	MAGAZINE	1 Hect +6613.93 m2
25	CONSTRUCTION CAMP	13 Hect +9933.91 m2
26	CONVEYOR	16 Hect +0174.73 m2
27	CENTRAL SERVICES AREA	13 Hect +2682.40 m2
28	POWER LINE	45 Hect +6593.66 m2
TOTAL		1159 Hect +2355.54 m2

NOTES:
1. ALL DIMENSIONS, ELEVATIONS AND GRID COORDINATES SHOWN ON THIS DRAWING ARE IN METERS. GRID SHOWN IS REFERENCED TO UTM WGS84 ZONE 17N DATUM.

CLIENT
MPESA

PROJECT
MINA DE COBRE PANAMA

GENERAL PLAN

Minera Panamá

FIRST QUANTUM

THIS DRAWING IS THE PROPERTY OF MINERA PANAMA S.A. (MPESA), AND THE USE AND COPYING THEREOF IS SUBJECT TO THE TERMS OF THE AGREEMENT UNDER WHICH IT WAS PREPARED. THIS DRAWING MAY NOT BE COPIED EXCEPT AS EXPRESSLY PROVIDED THEREIN.

ESTE PLANO ES PROPIEDAD DE MINERA PANAMA S.A. (MPESA), SU USO Y REPRODUCCION ESTAN SUJETOS A LOS TERMINOS DEL CONTRATO BAJO EL CUAL FUE PREPARADO. PROHIBIDA SU REPRODUCCION A MENOS QUE SEA EXPRESAMENTE INDICADO.

DRAWN
JOSE PEÑALOZA

CHECKED

DESIGN ENG.

LEAD ENG.

DESIGN APP'D

PROJ. APP'D

CLIENT APP'D

DRAWING TITLE
COBRE PANAMA PROJECT
FOREST CLEARED AREAS

SCALE
1:20,000

JOB No.
1824

DRG No.

REV.
00

DRG No	REFERENCE DRAWINGS	REV	DATE	DESCRIPTION	DRN	CHKD	DESIGN ENG.	LEAD ENG.	DESIGN APP'D	PROJ. APP'D	CLIENT APP'D
1											
2											
3											
4											
5											
6											
7											

Format A1